

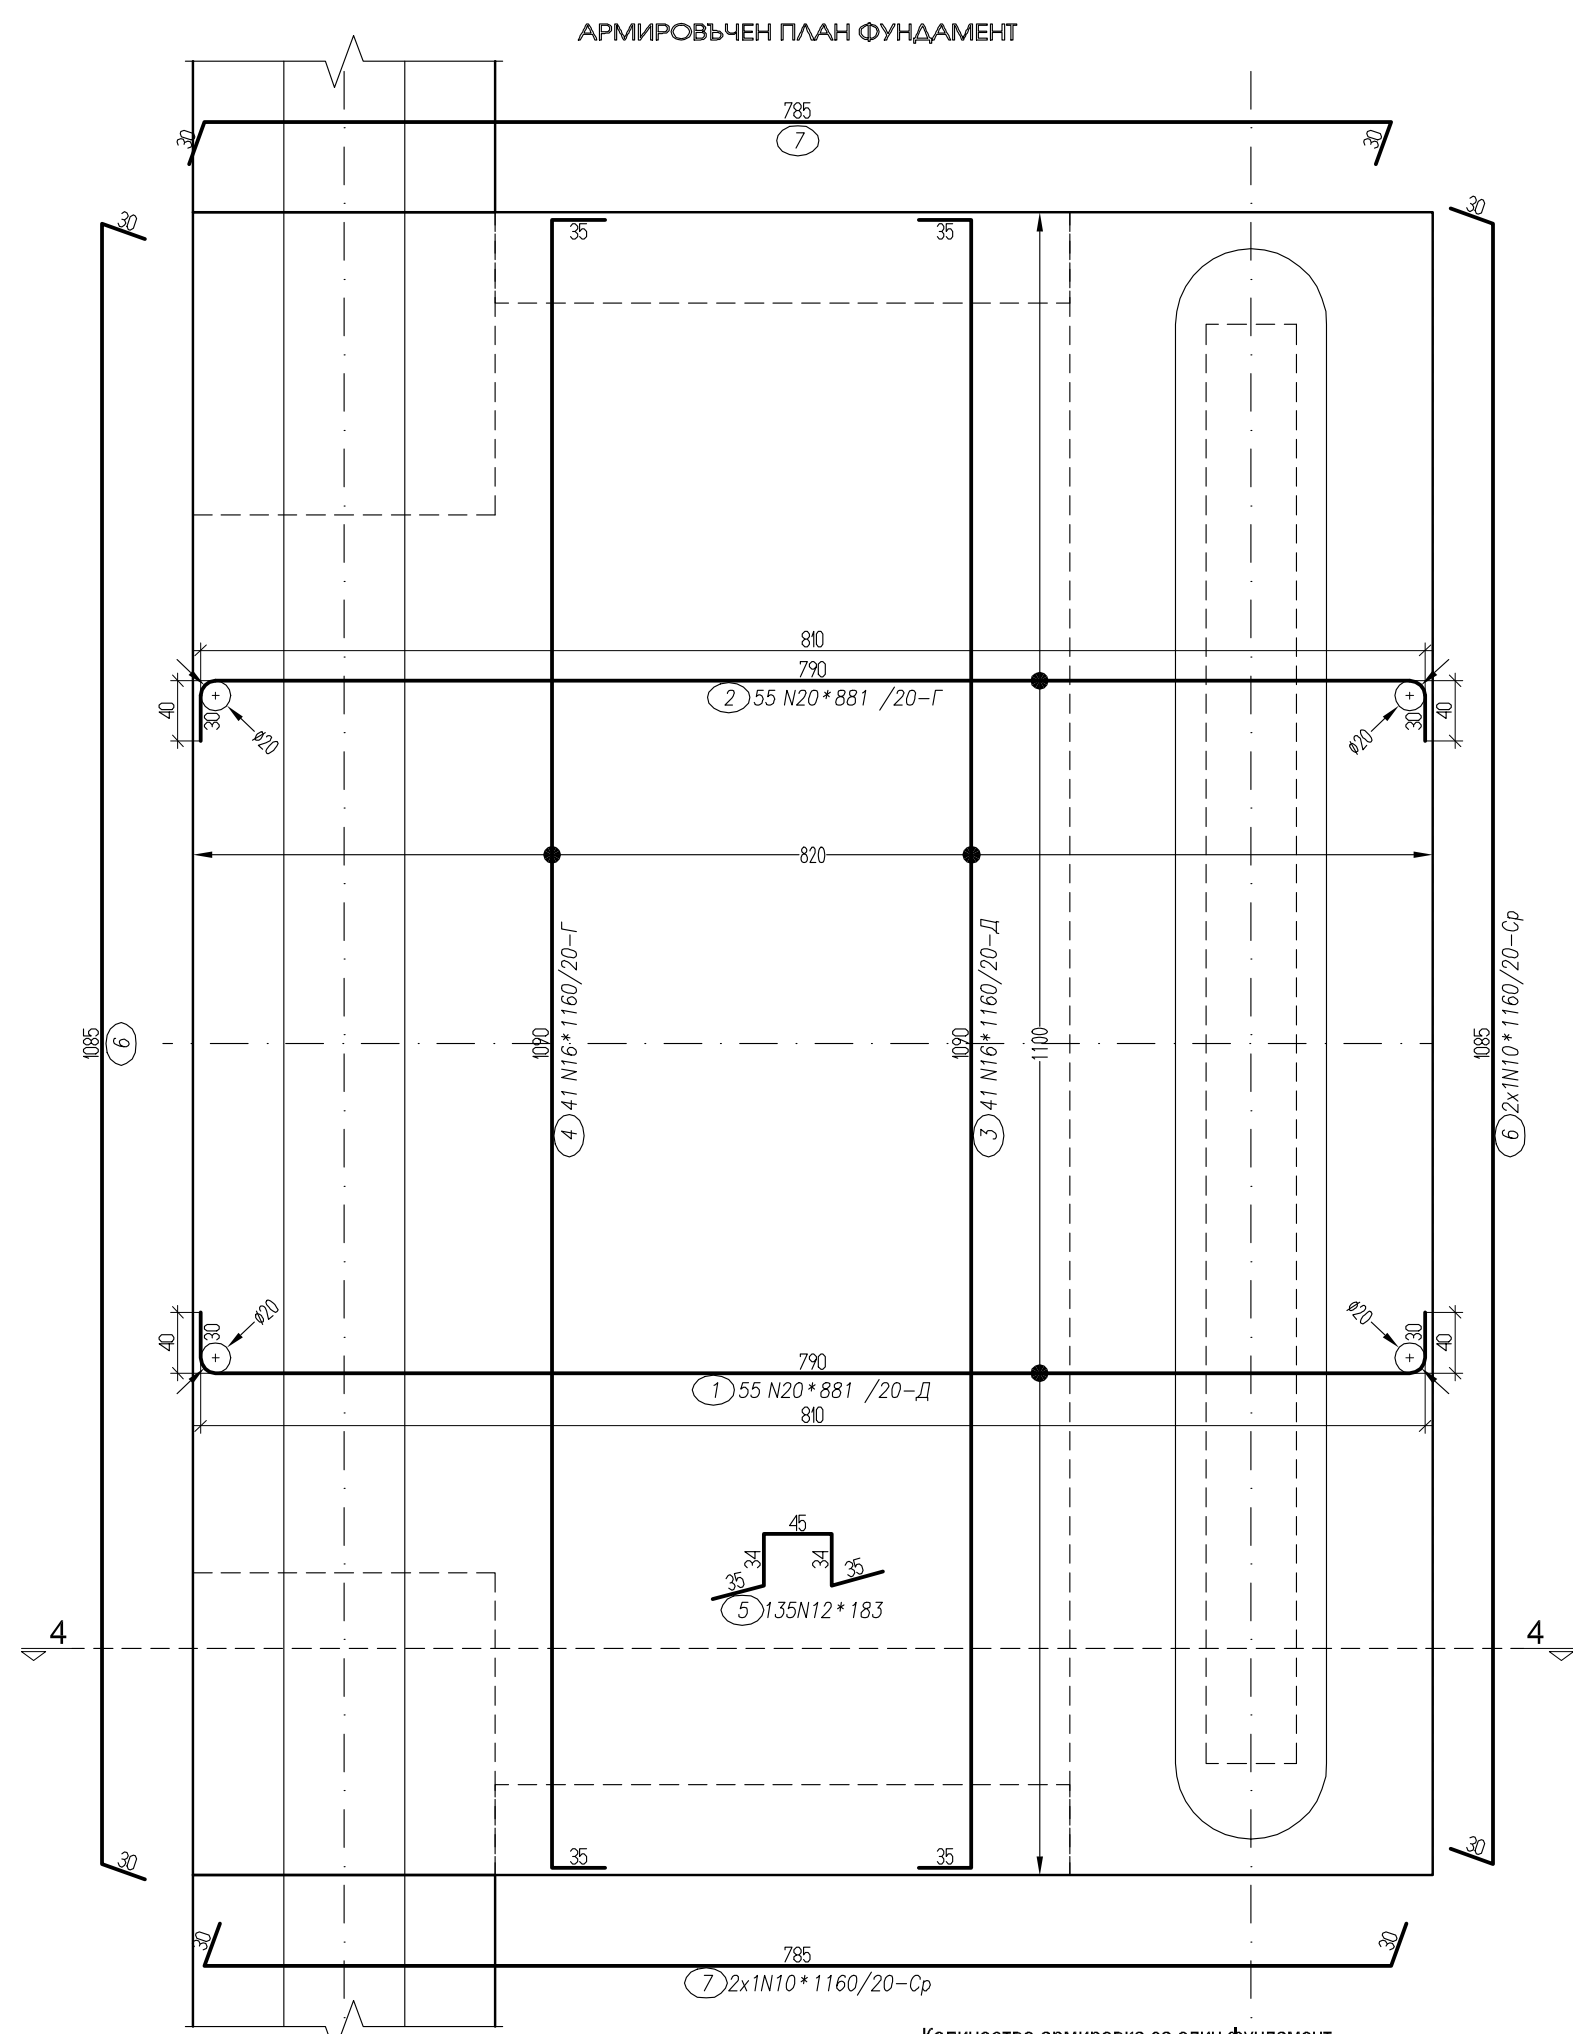
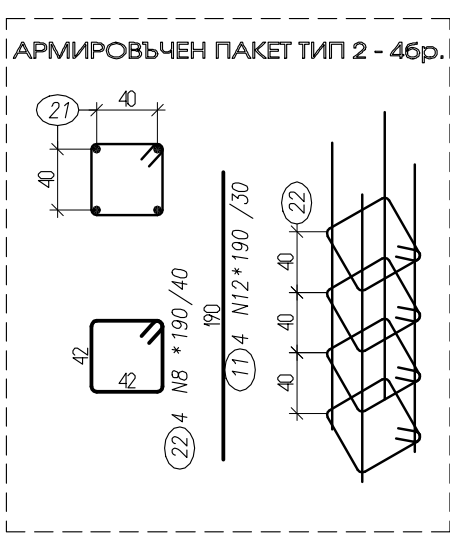
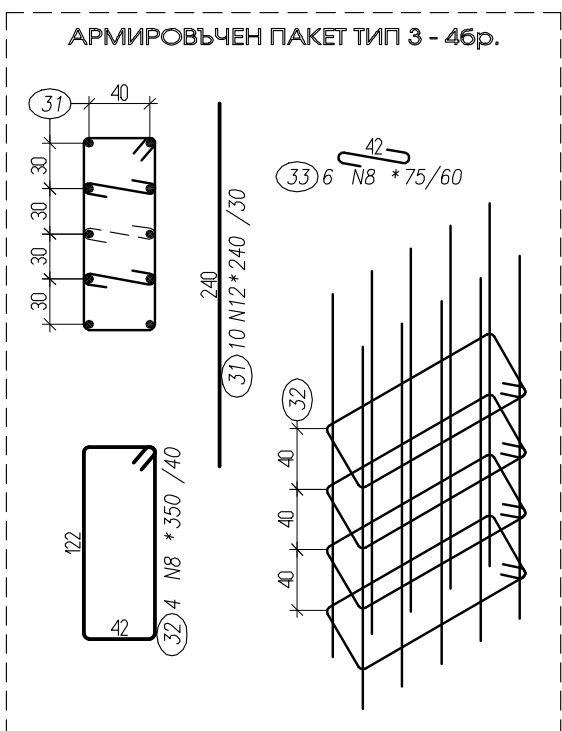


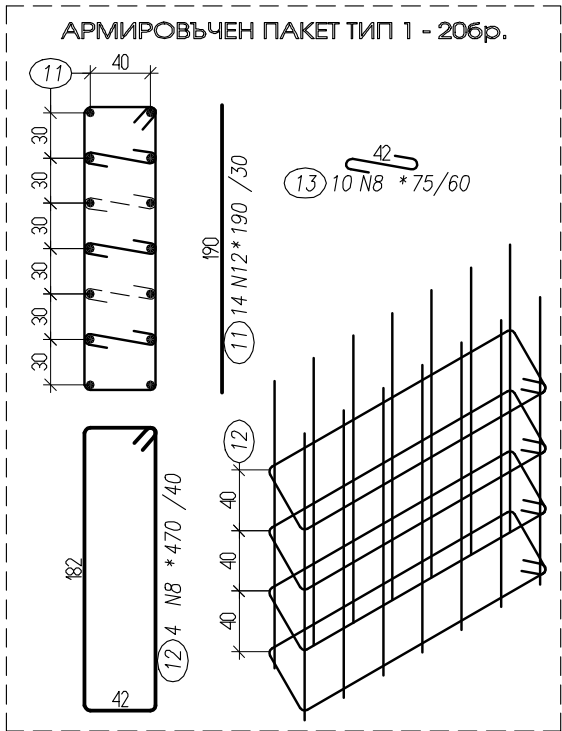

Количество арматура за един фундамент

	N8	N10	N12	N16	N20	ОБЩО
L [m]	630	46	905	951	969	TOTAL
g [kg]	248	28	803	1500	2389	4968

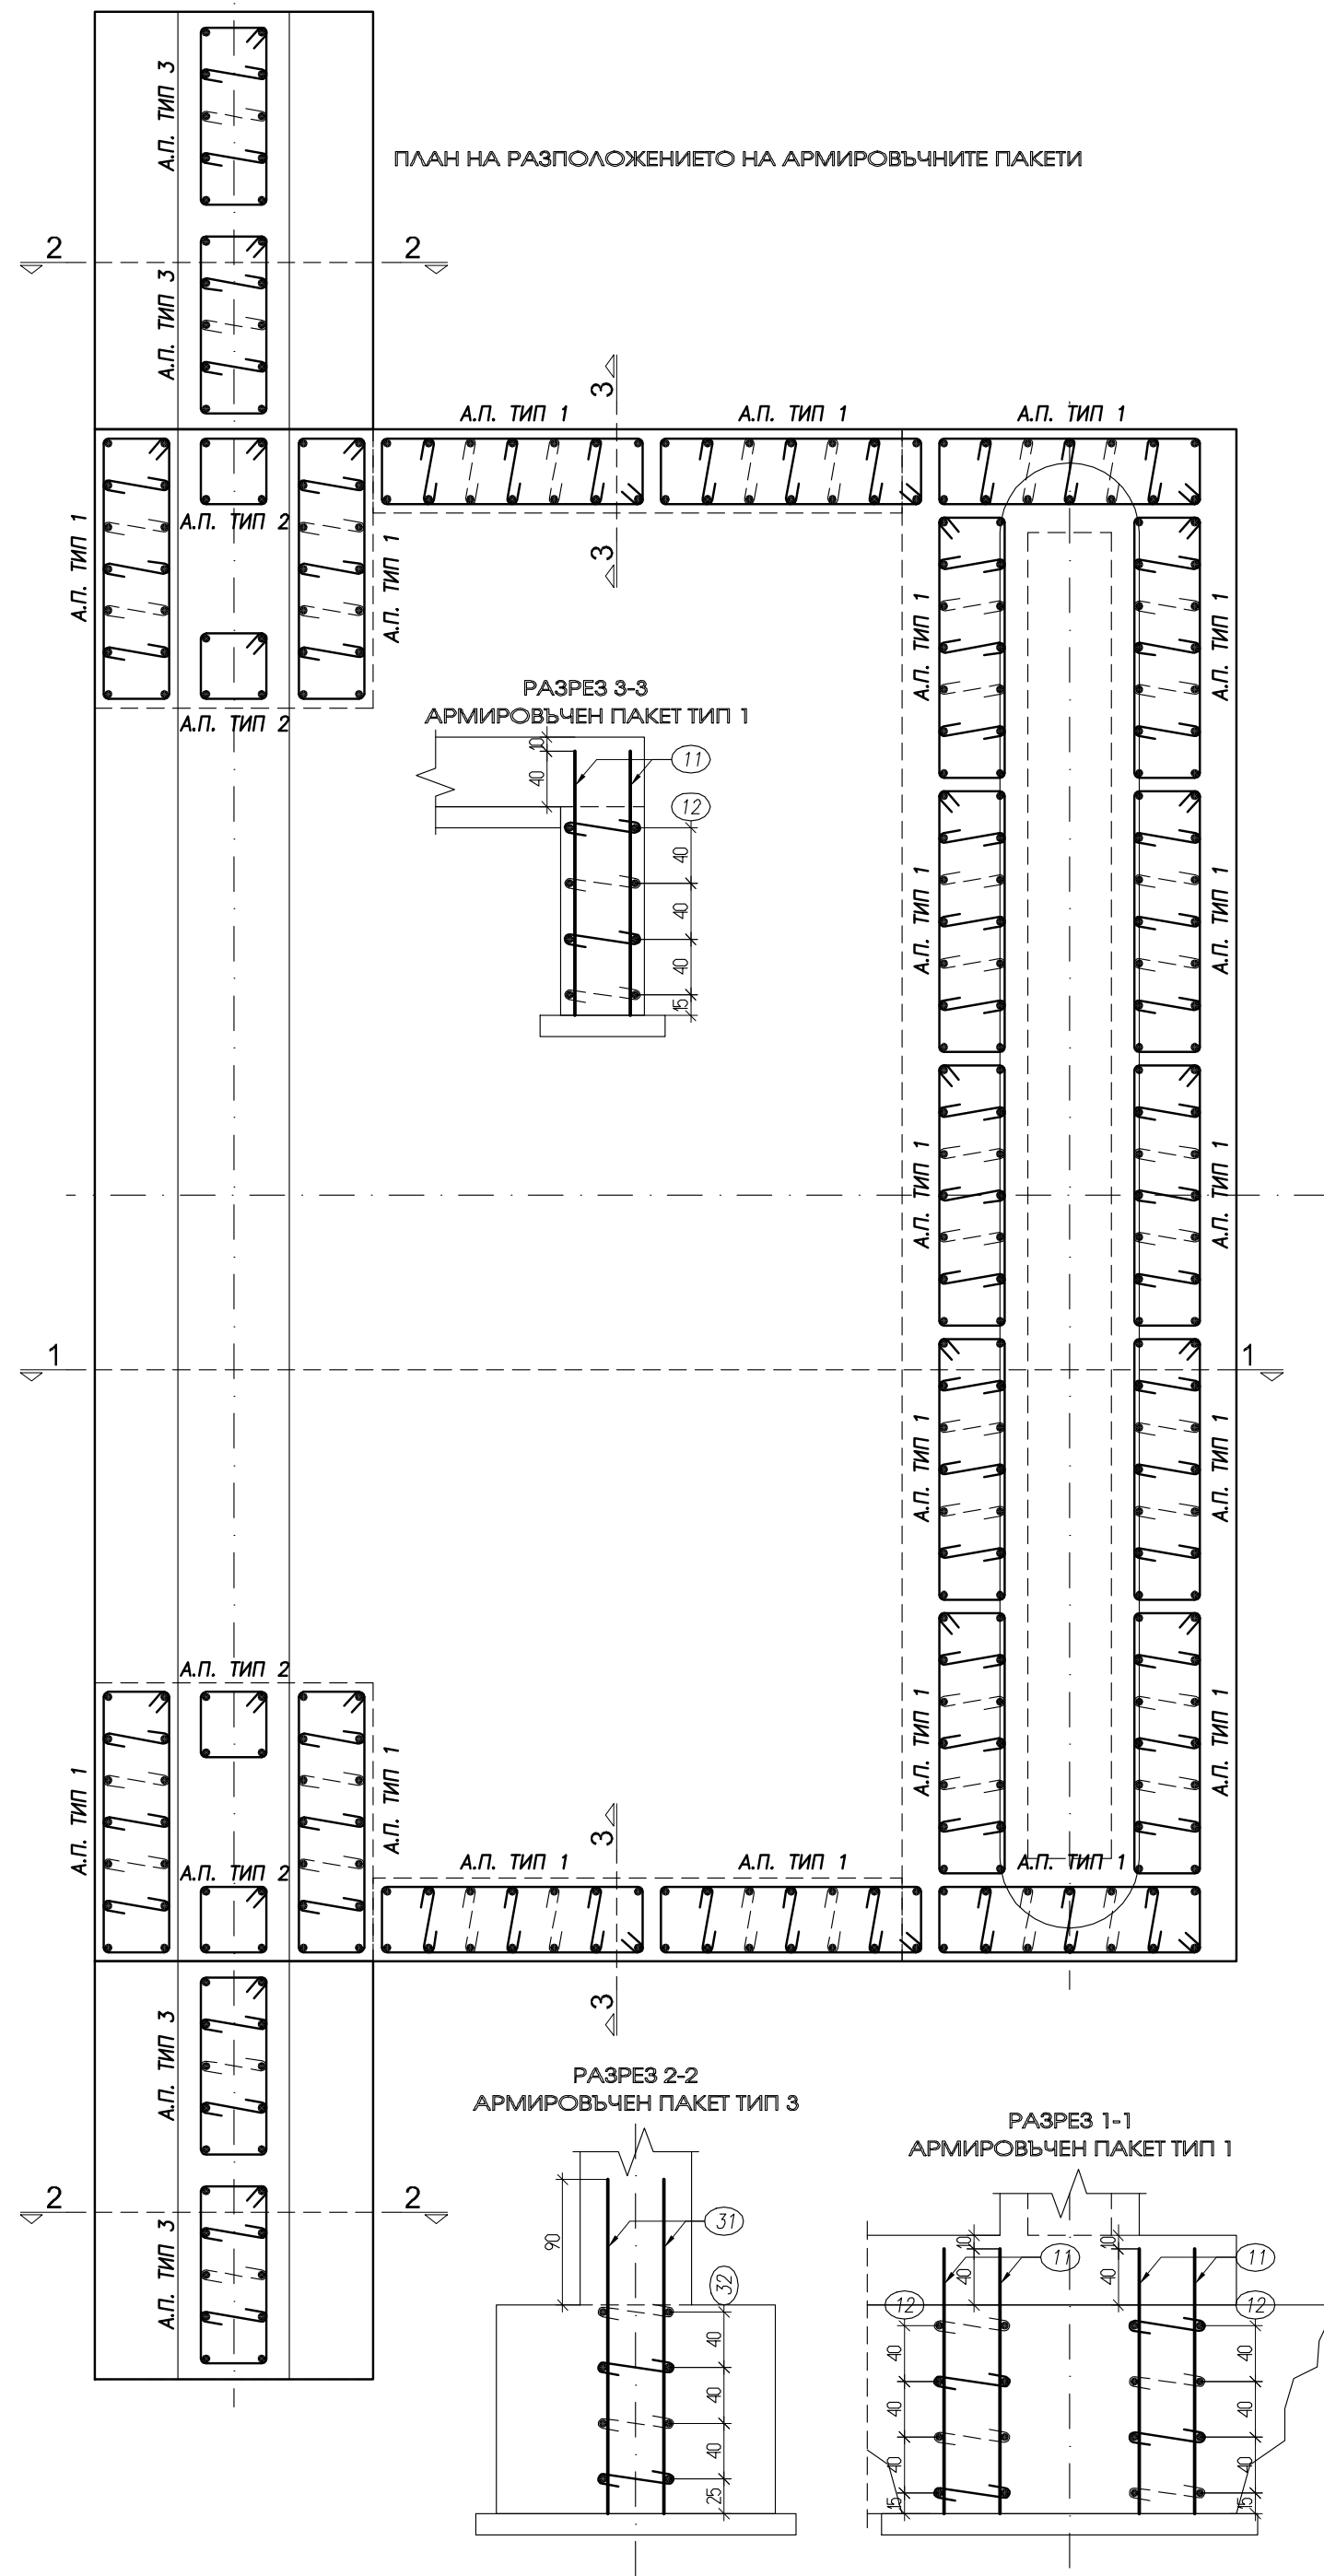